




5C DEMO PLAN
1/8" = 1'-0"

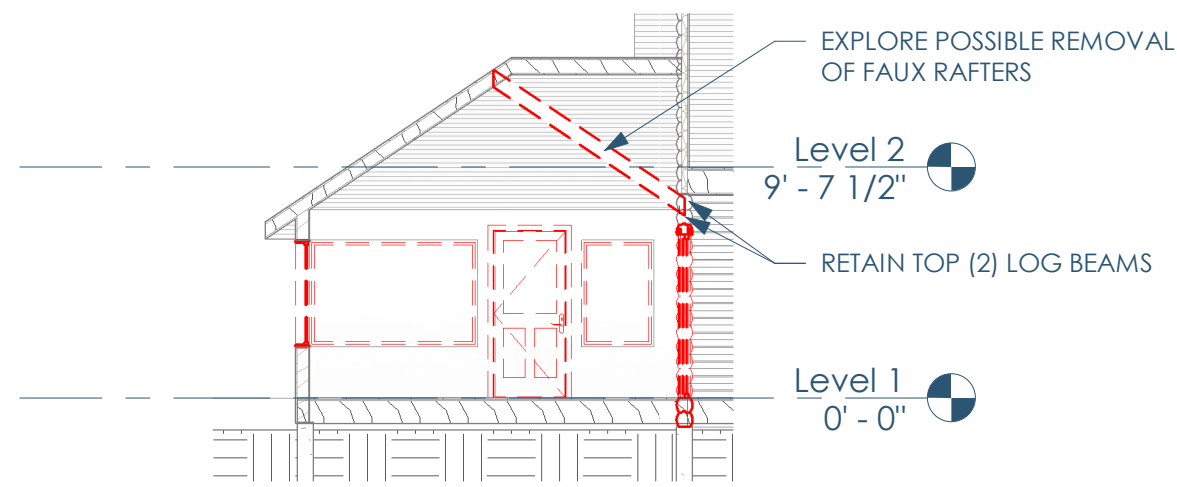


5B DEMO - SECTION
1/8" = 1'-0"

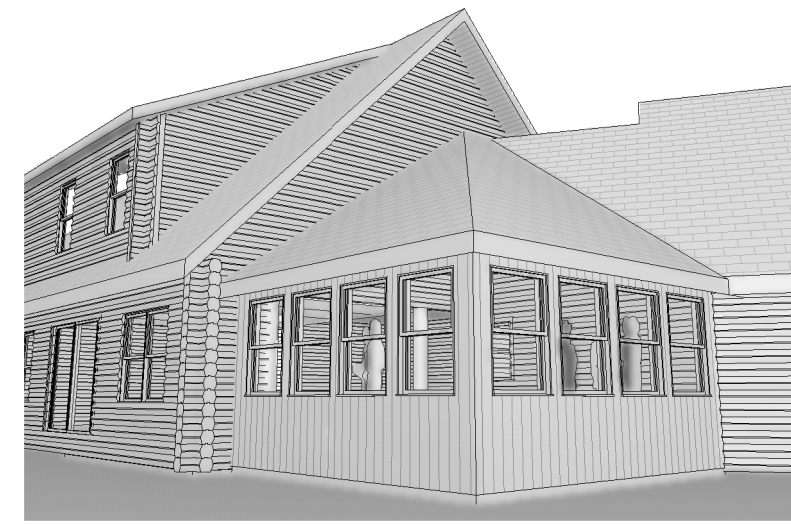


4C PERSPECTIVE - EXTERIOR

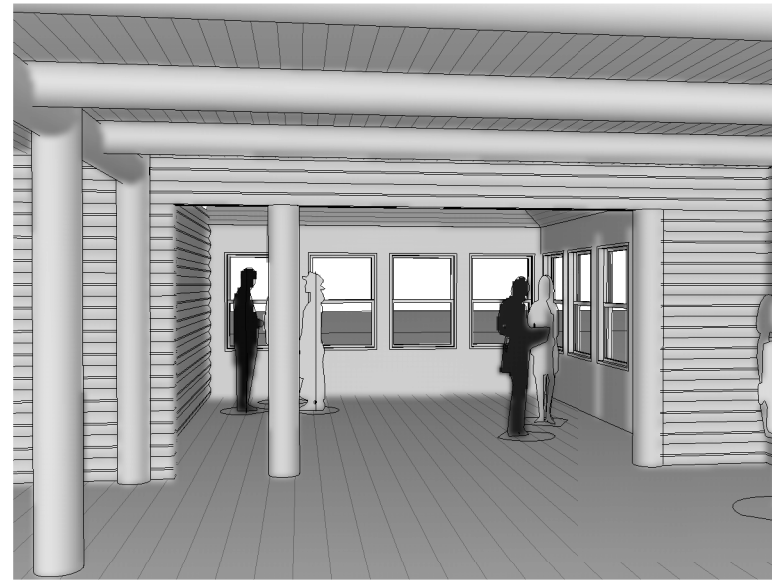


3C PERSPECTIVE - INTERIOR

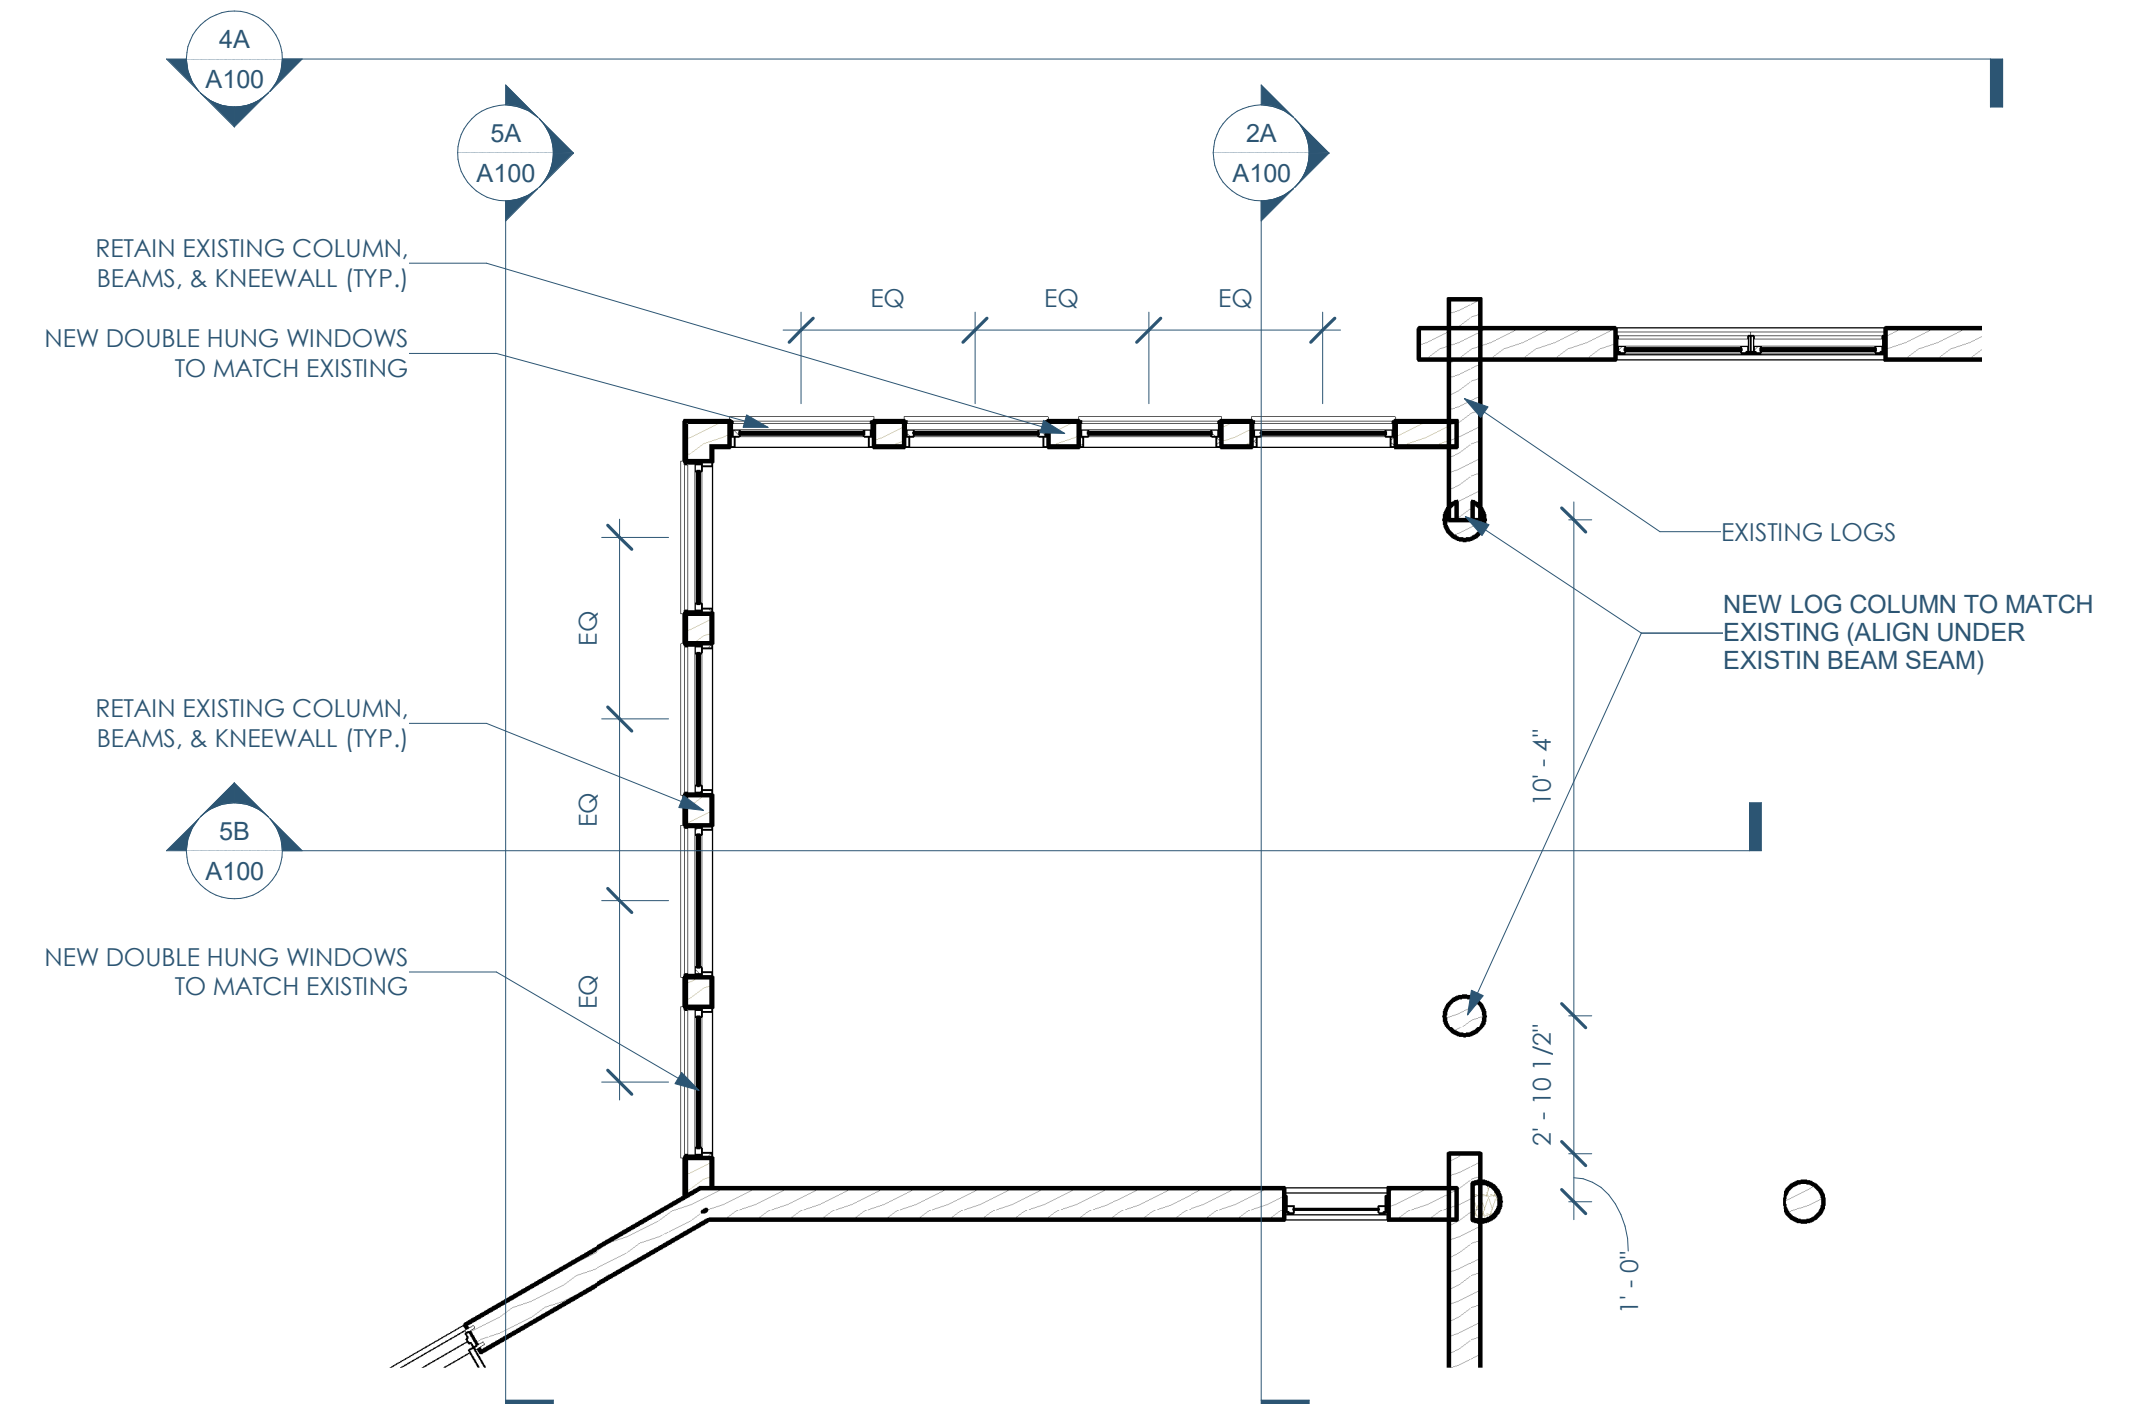


2B OPTION 1 - 1ST FLOOR PLAN
1/4" = 1'-0"

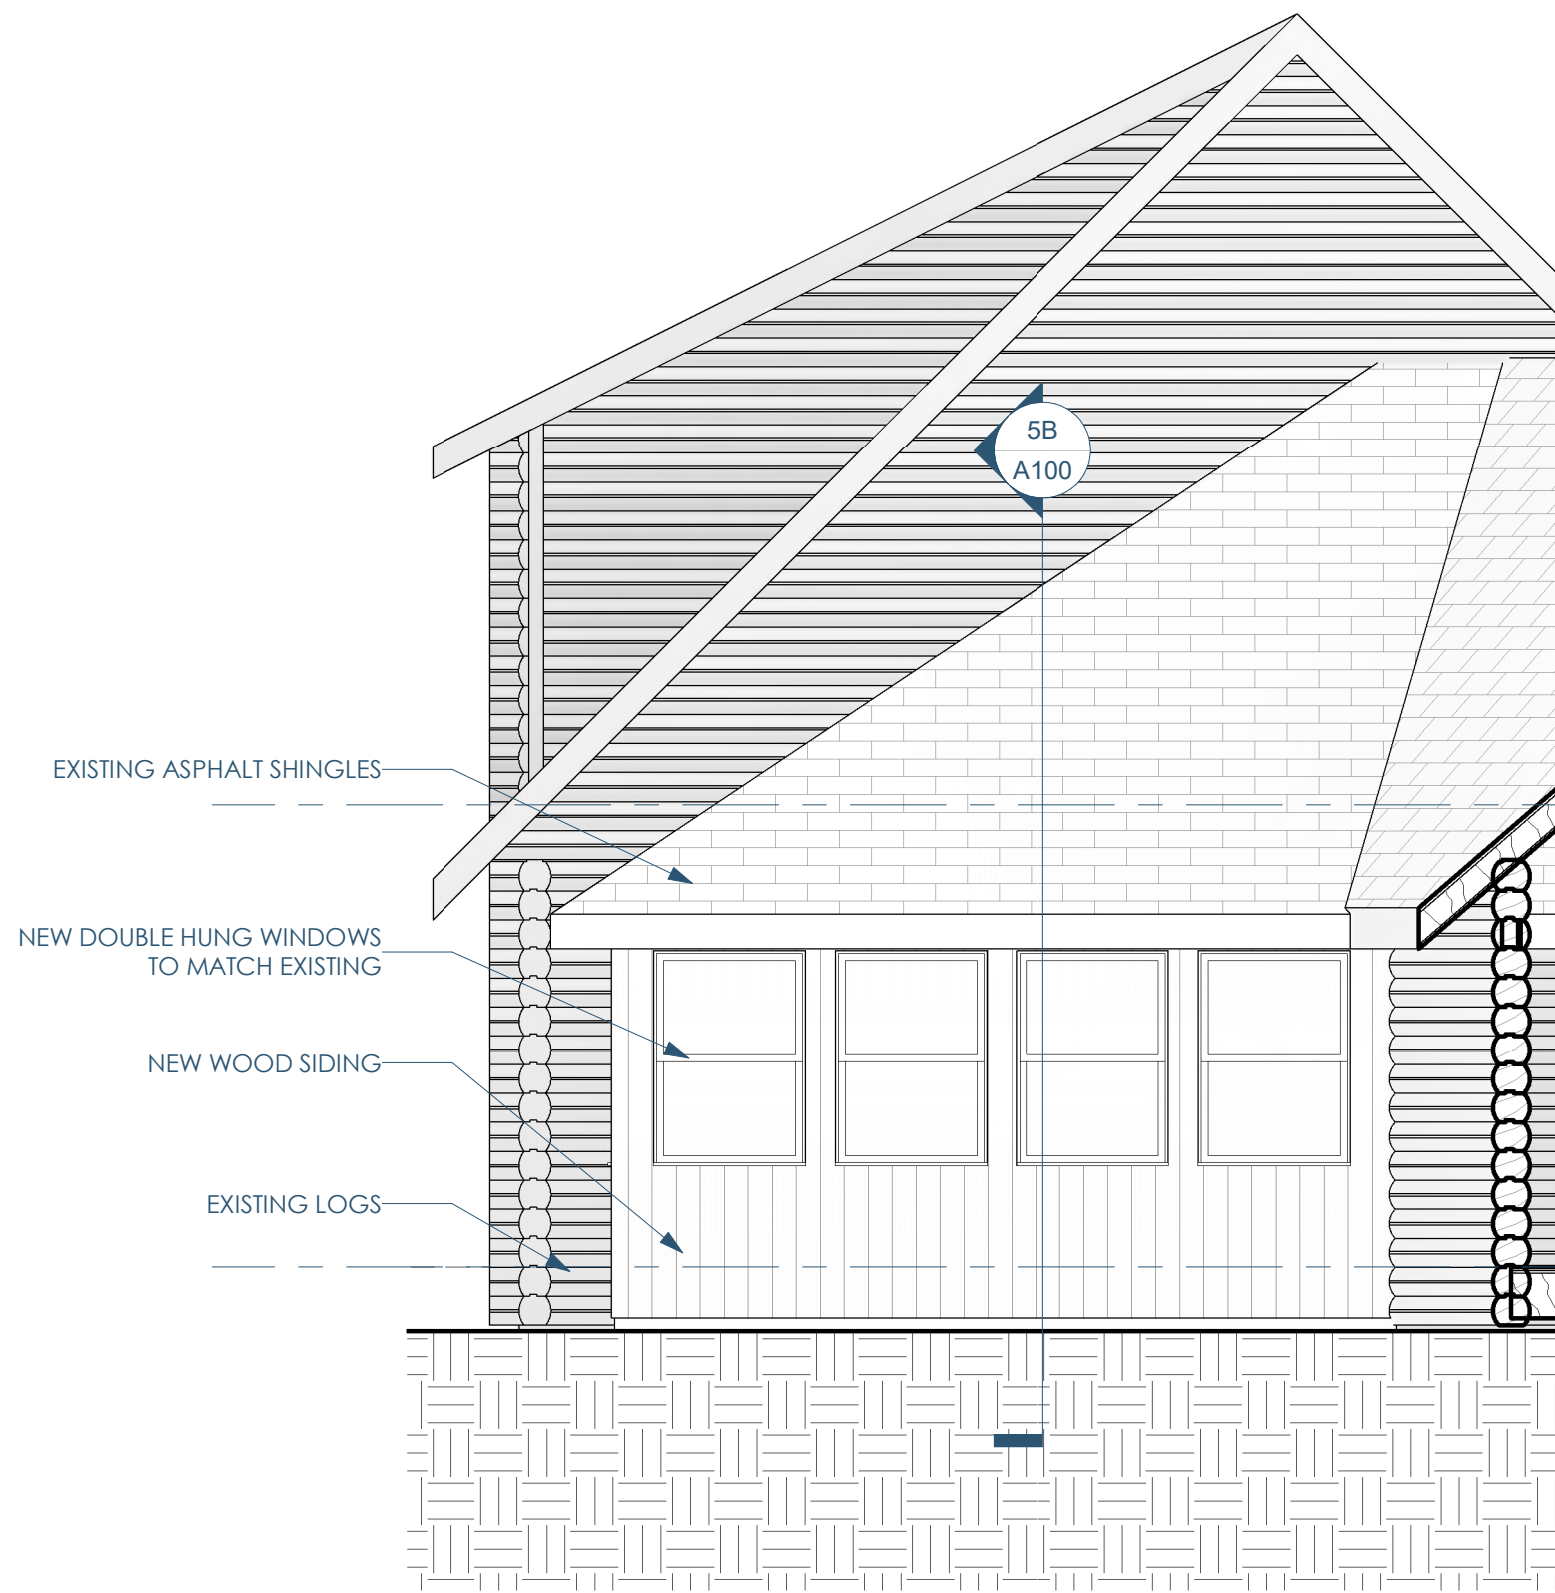

5A ELEVATION - NORTH
1/4" = 1'-0"

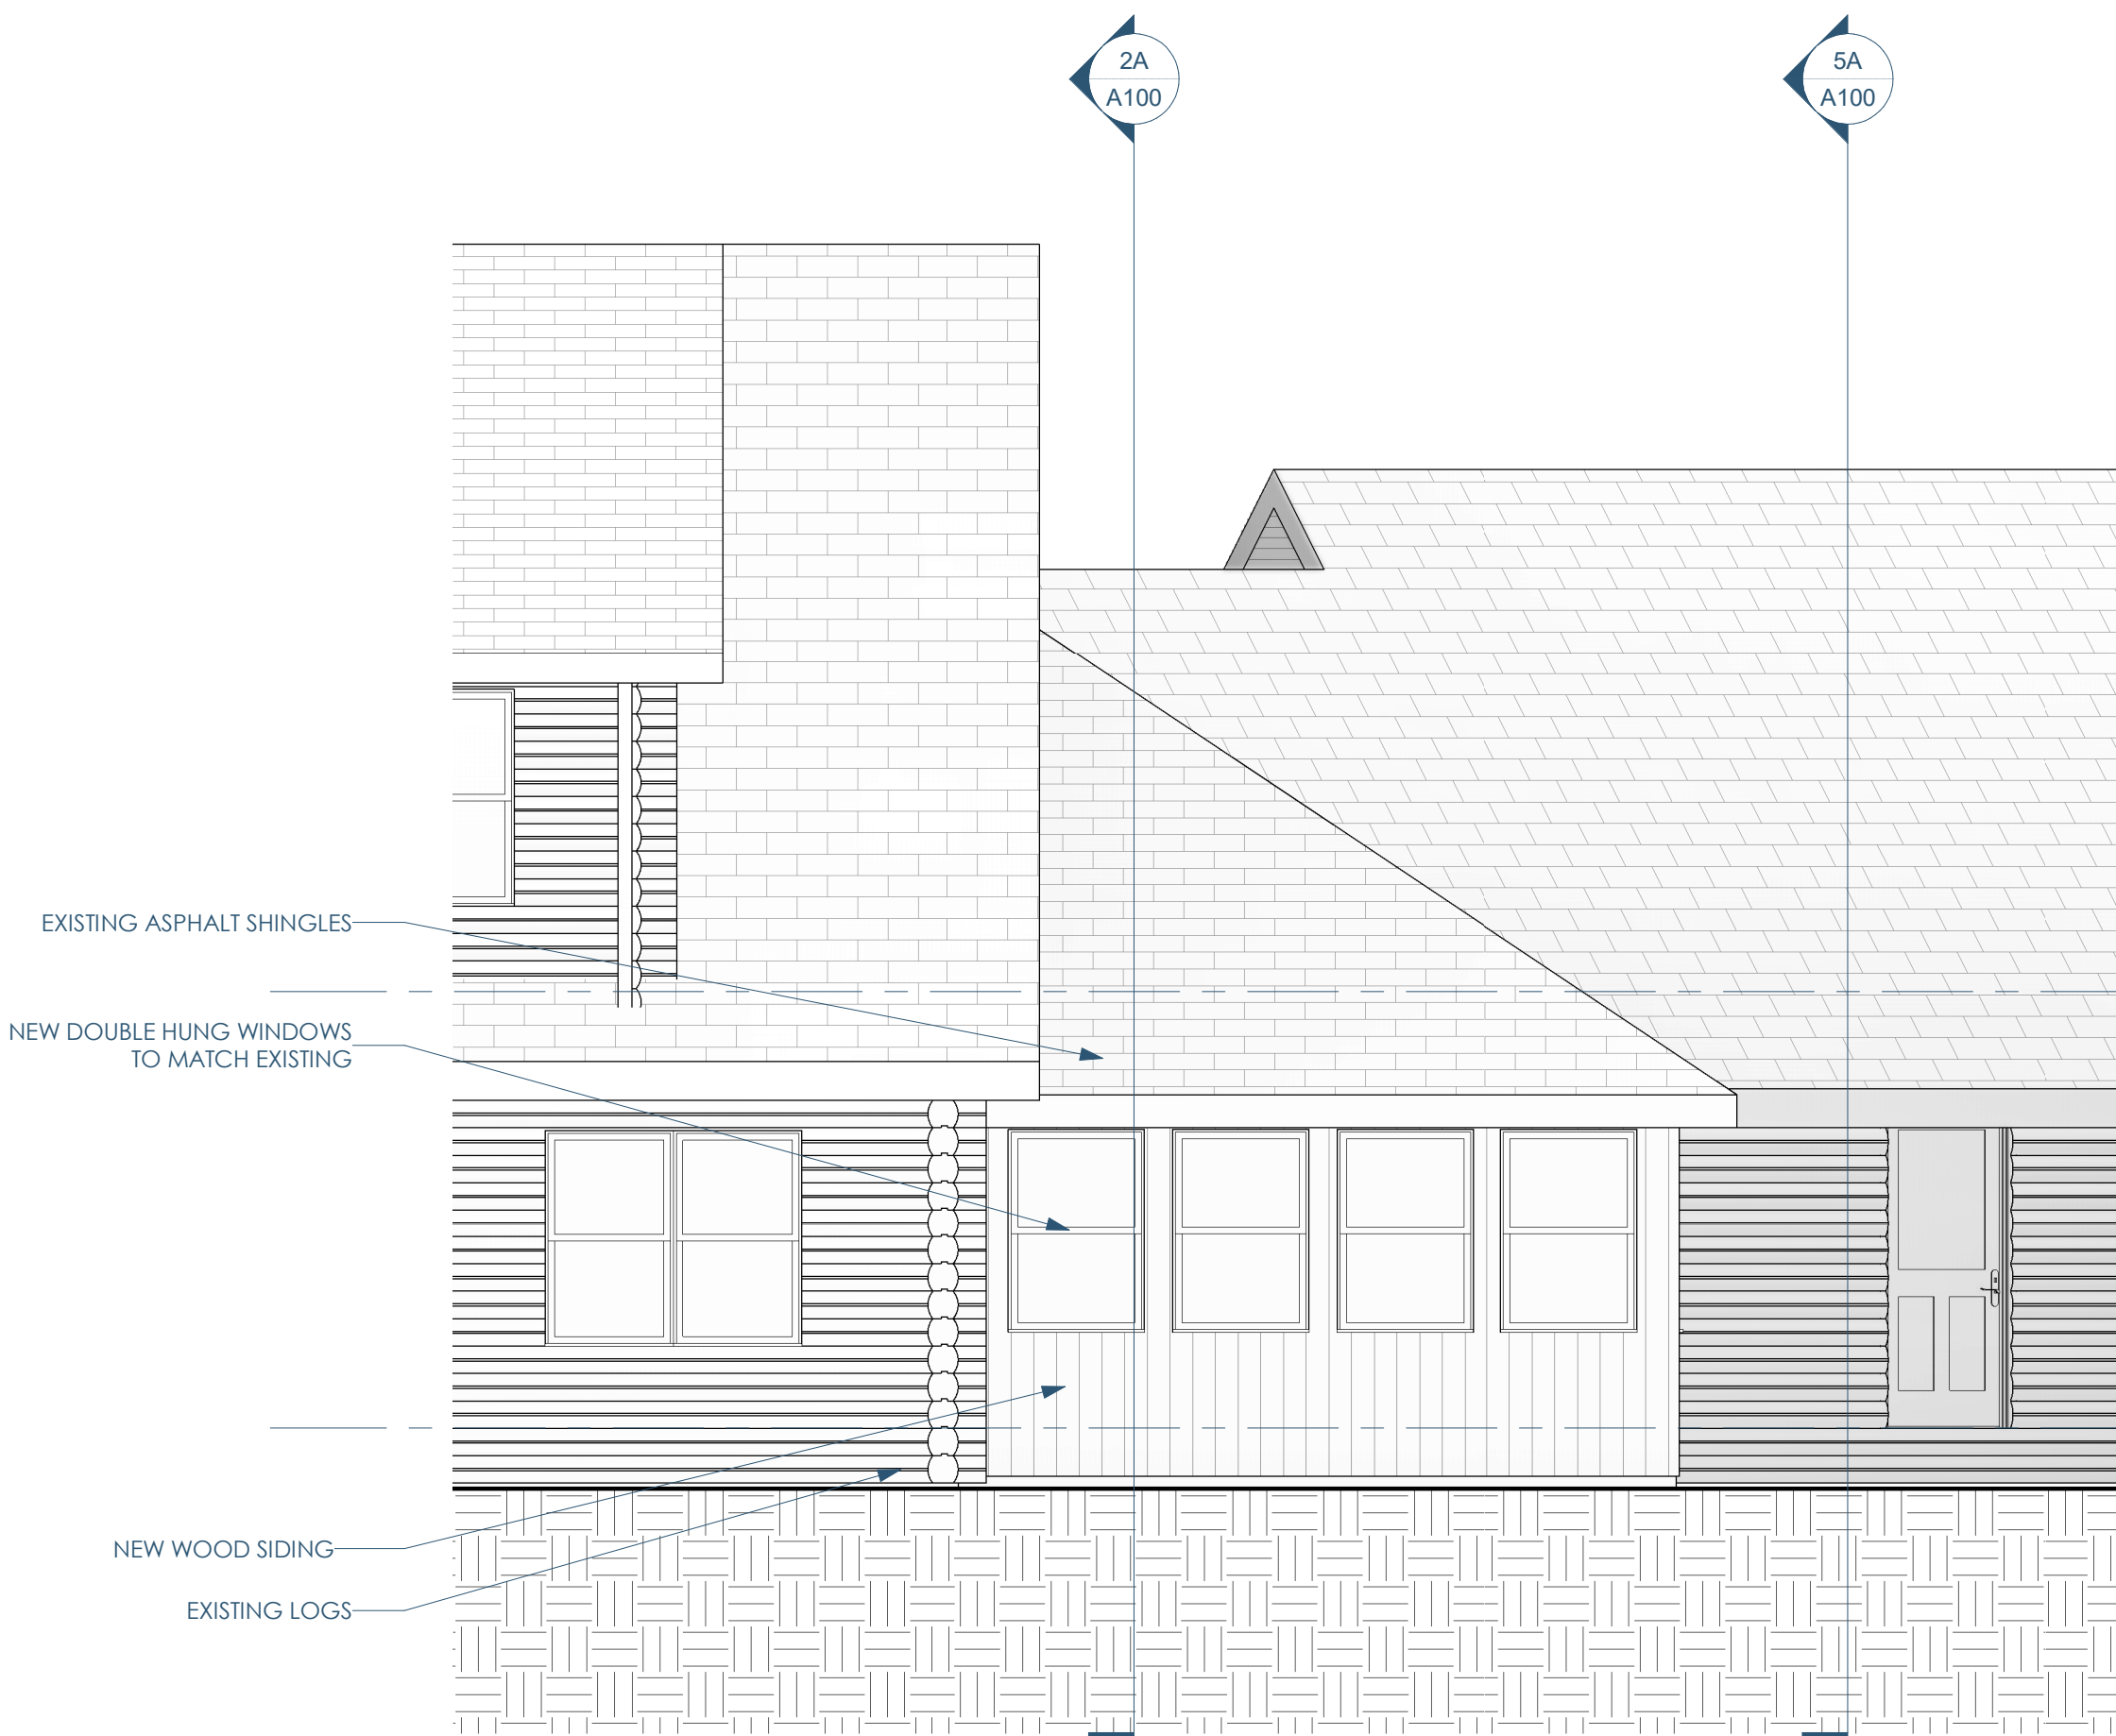

4A ELEVATION - EAST
1/4" = 1'-0"

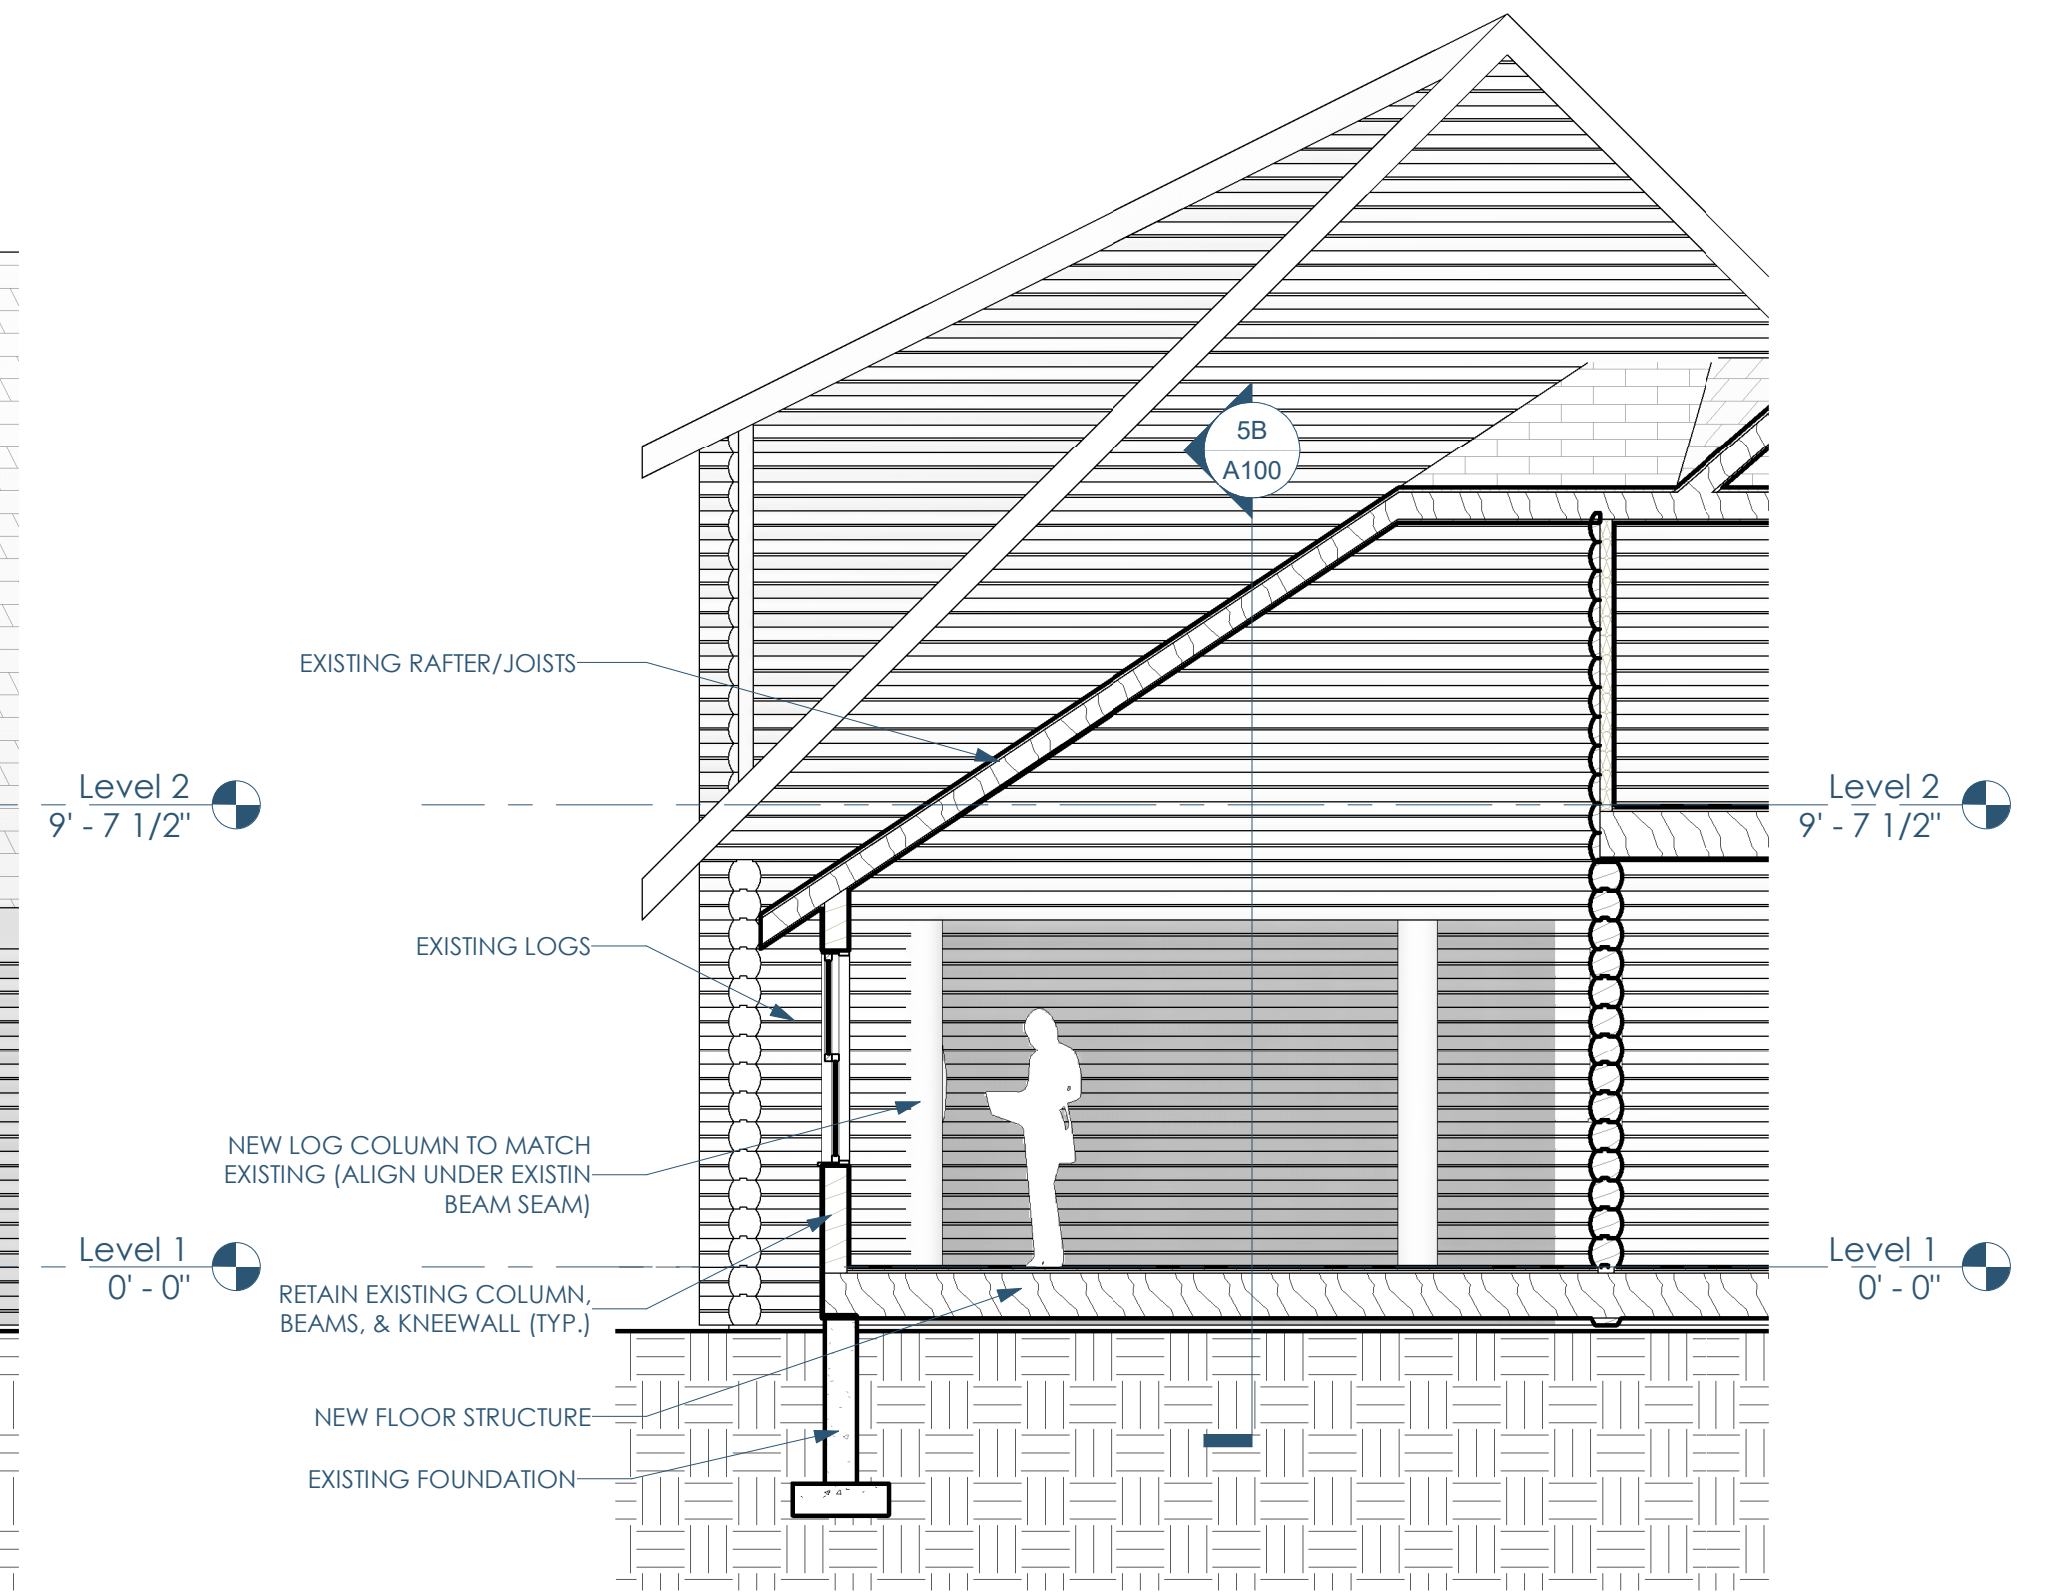

2A SECTION - EAST/WEST - LOOKING SOUTH
1/4" = 1'-0"



Contractor: Krause Custom Builders
N3897 Duck Creek Rd
Helenville, WI 53137
tobykrause@gmail.com | 920.285.6490
krausecustombuilders.com



Architect: Opening Design
316 W Washington Ave | Suite 675
Madison, WI 53703
ryan@openingdesign.com | 773.425.6456
openingdesign.com

PLANS, ELEVATIONS, SECTIONS & PERSPECTIVES BERG RESIDENCE A100